BK: 85 PG: 62

VILLAGES OF VALENCIA PHASE 3

A PARCEL OF LAND SITUATED IN SECTION 17,
TOWNSHIP 8 SOUTH, RANGE 30 EAST, ST. JOHNS COUNTY, FLORIDA

MAP BOOK 85 PAGE 62
SHEET 2 OF 9

PLAT PREPARED BY:
ANCIENT CITY SURVEYORS INC.
ACS
PROFESSIONAL LAND SURVEYORS
4425 U.S. HIGHWAY No. 1 SOUTH - SUITE 401
ST. AUGUSTINE, FLORIDA 32086
PHONE: 904-797-9967 FAX: 904-797-6027
E-MAIL: acs-surveyors@comcast.net
LB#8177
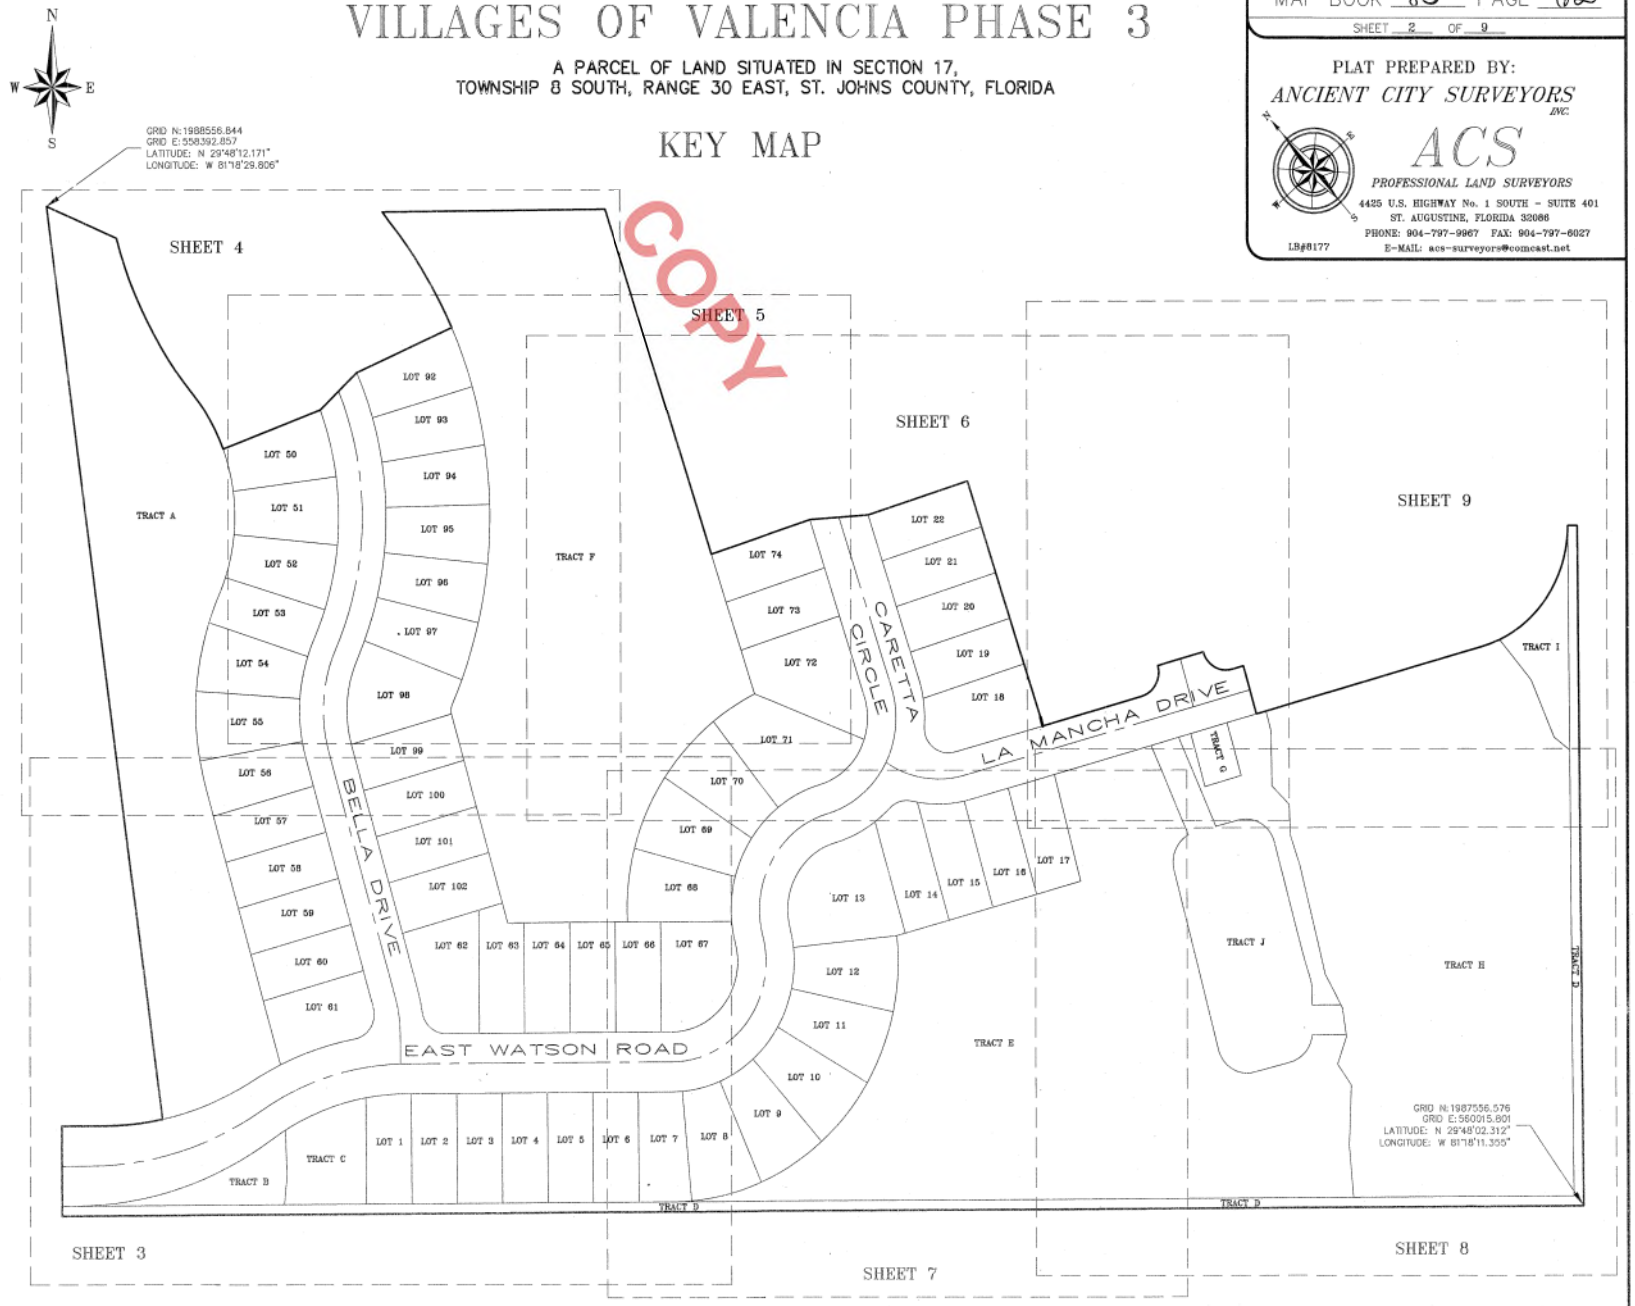
KEY MAP